

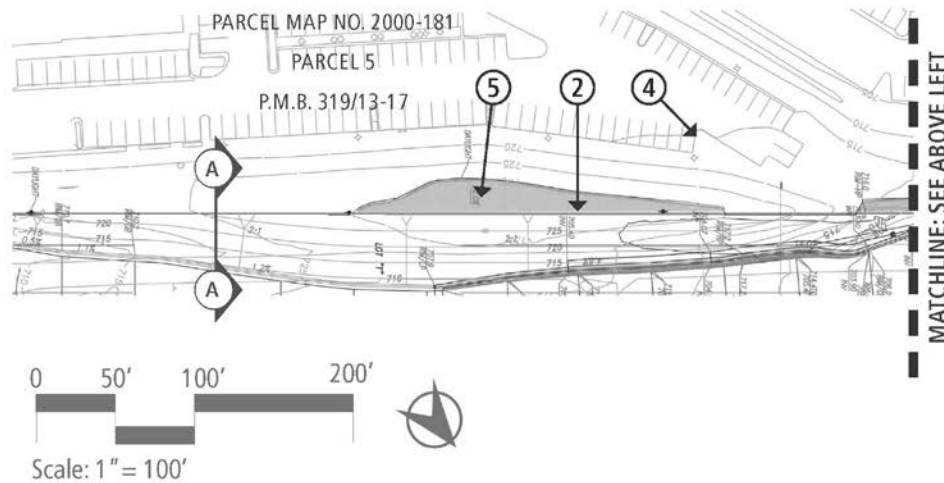


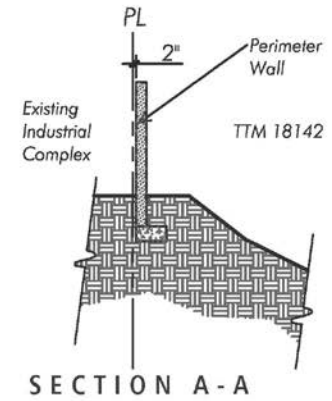

LEGEND

- ① Limits of Grading
- ② Perimeter Wall
- ③ New Tree Planting
- ④ Existing Trees
- ⑤ New Shrub Planting

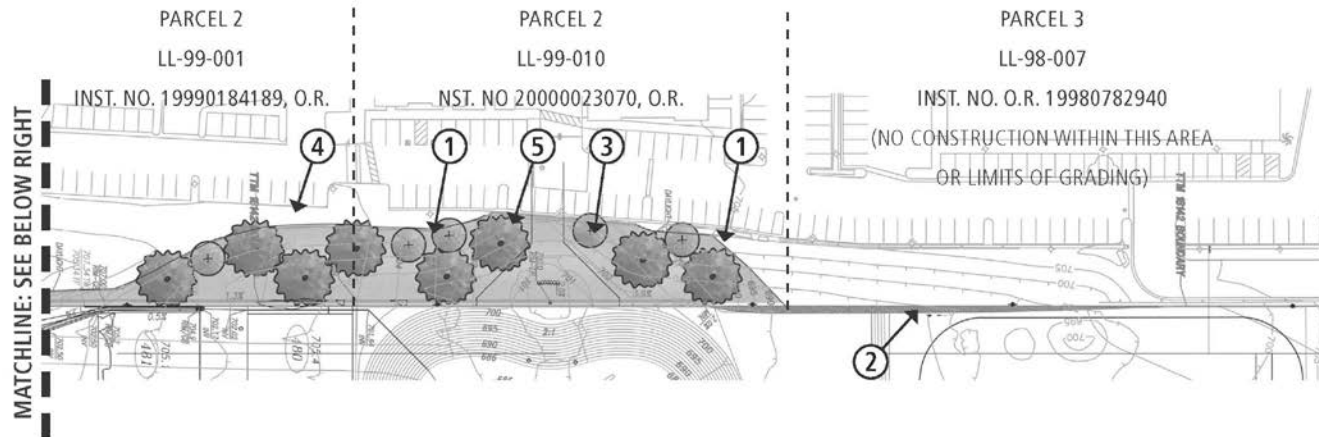

Tristania conferta (Tristania)
[24" Box]



Melaleuca nesophylla (Pink melaleuca)
[24" box]



Acacia redolens 'Desert Carpet' (Prostrate Acacia)
[1 gallon at 48" o.c.]

EXHIBIT F2: RAVINE LANDSCAPE PLAN



03.10.2021

INDUSTRIAL COMPLEX

LAKE FOREST, CA

C2|Collaborative
LANDSCAPE ARCHITECTURE

TEMPORARY CONSTRUCTION EASEMENT AREA

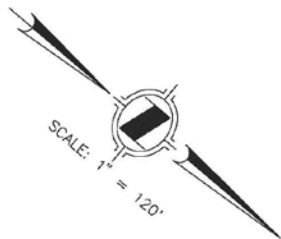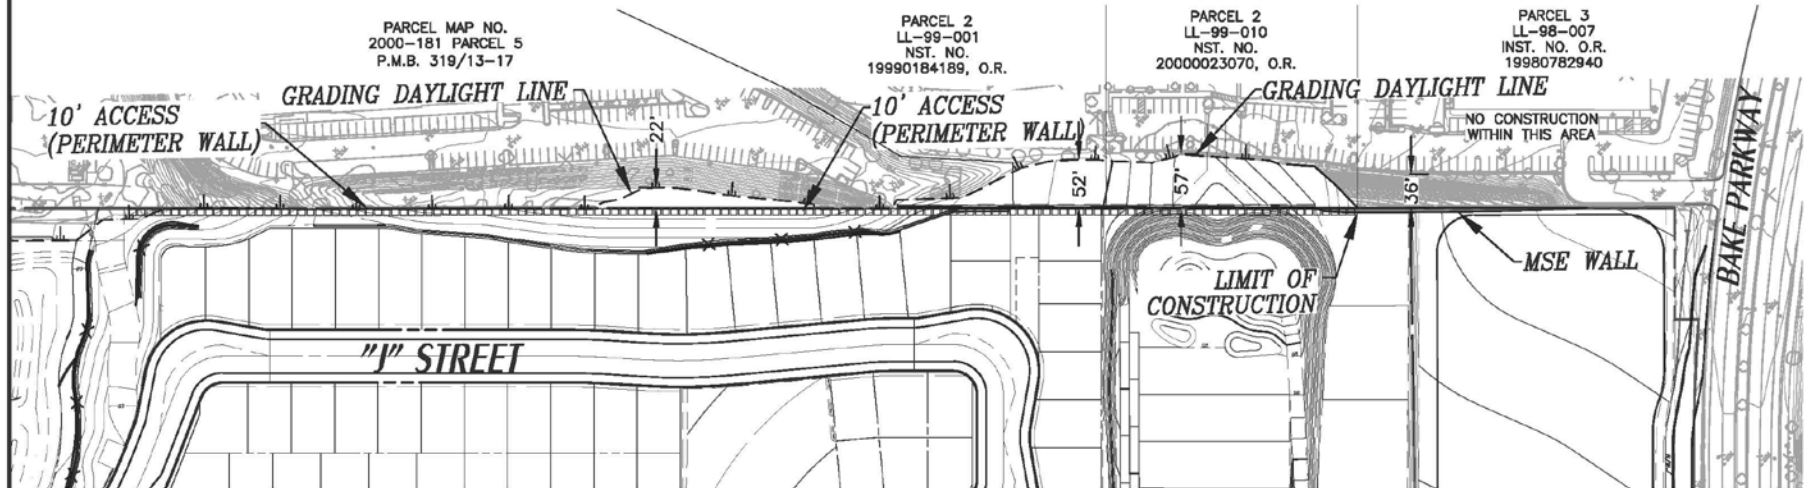

PREPARED FOR:
TOLL BROTHERS INC.
725 TOWN & COUNTRY RD. SUITE 200
ORANGE, CA 92868
(714) 347-1300, FAX (714) 835-9685

PREPARED BY:
HUNSAKER & ASSOCIATES
IRVINE, INC.
PLANNING ■ ENGINEERING ■ SURVEYING
Three Hughes • Irvine, CA 92618 • PH: (949) 583-1010 • FX: (949) 583-0759

PLOTTED BY: Daniel Kim DATE: Mar. 15, 2021 03:40:59 PM FILE: F:\0894\Engineering\OA_Project\Exh_Exhibits\Nakase Boundary -3-2021\Access Agreement Exhibit.dwg

EXHIBIT G